





LEGEND

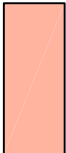

STAGE 1 - 2012 - 2113
MARINA FACILITIES, MARINA BERTH, MARINA RETAIL
PRECINCT, MARINA PRECINCT APARTMENTS, FERRY
TERMINAL, BARGE FACILITIES, RUNWAY, AIRPORT
TERMINAL, FISHERMAN'S BEACH HOTEL & DAY SPA,
STAFF ACCOMMODATION

0 10 mm 50 100 150 mm

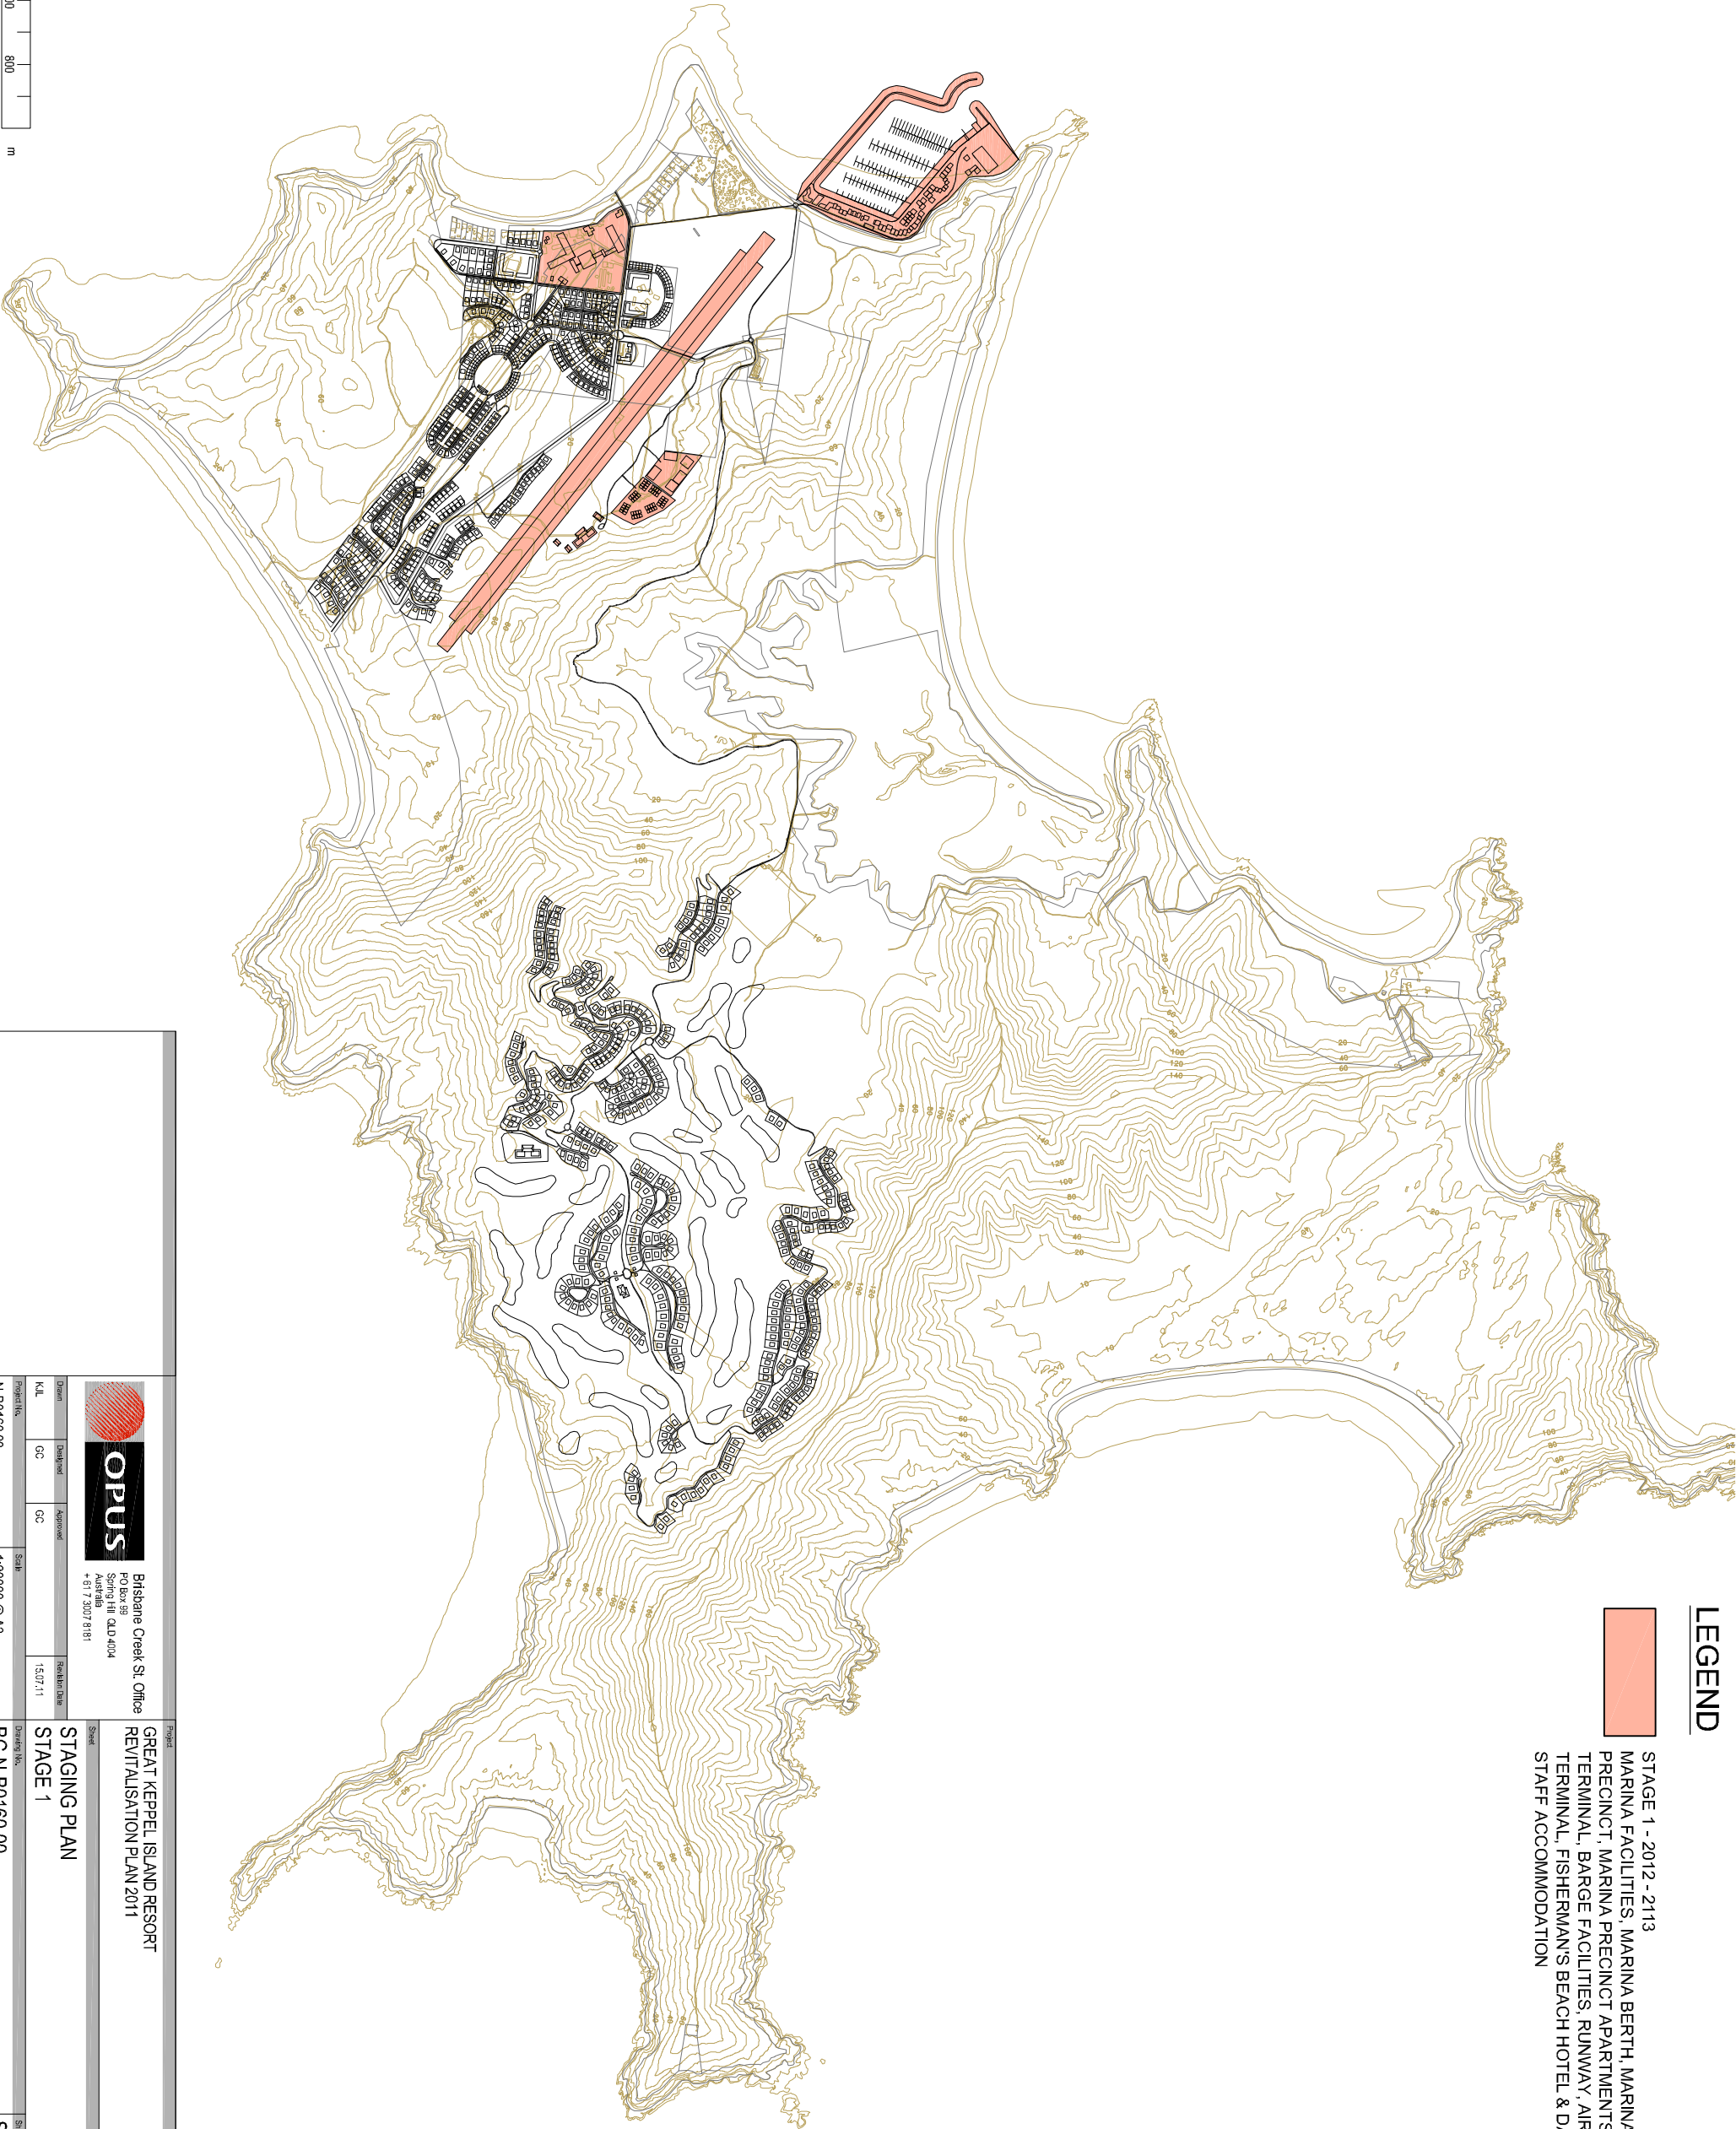

1:20000
@ A3
0 200 400 600 800 m


Original Sheet Size A3 H42x297 P01 Date

				Brisbane Creek St. Office PO Box 59 Spring Hill QLD 4004 Australia + 61 7 2007 8181			
				Project			
				GREAT KEPPEL ISLAND RESORT RENTALISATION PLAN 2011			
				Sheet			
				STAGING PLAN STAGE 1			
				Drawing No.			
				BC N-B0160.00			
				Sheet No.			
				SK101			
				Revision			
				R0			
				Project No.			
				1:20000 @ A3			
				Drawing No.			
				N-B0160.00			



- LEGEND
- STAGE 2 - 2014 - 2015

FISHERMAN'S BEACH PRECINCT APARTMENTS,
FISHERMAN'S BEACH PRECINCT VILLAS, GOLF
COURSE AND GOLF RESORT FACILITY
- COMPLETED STAGE

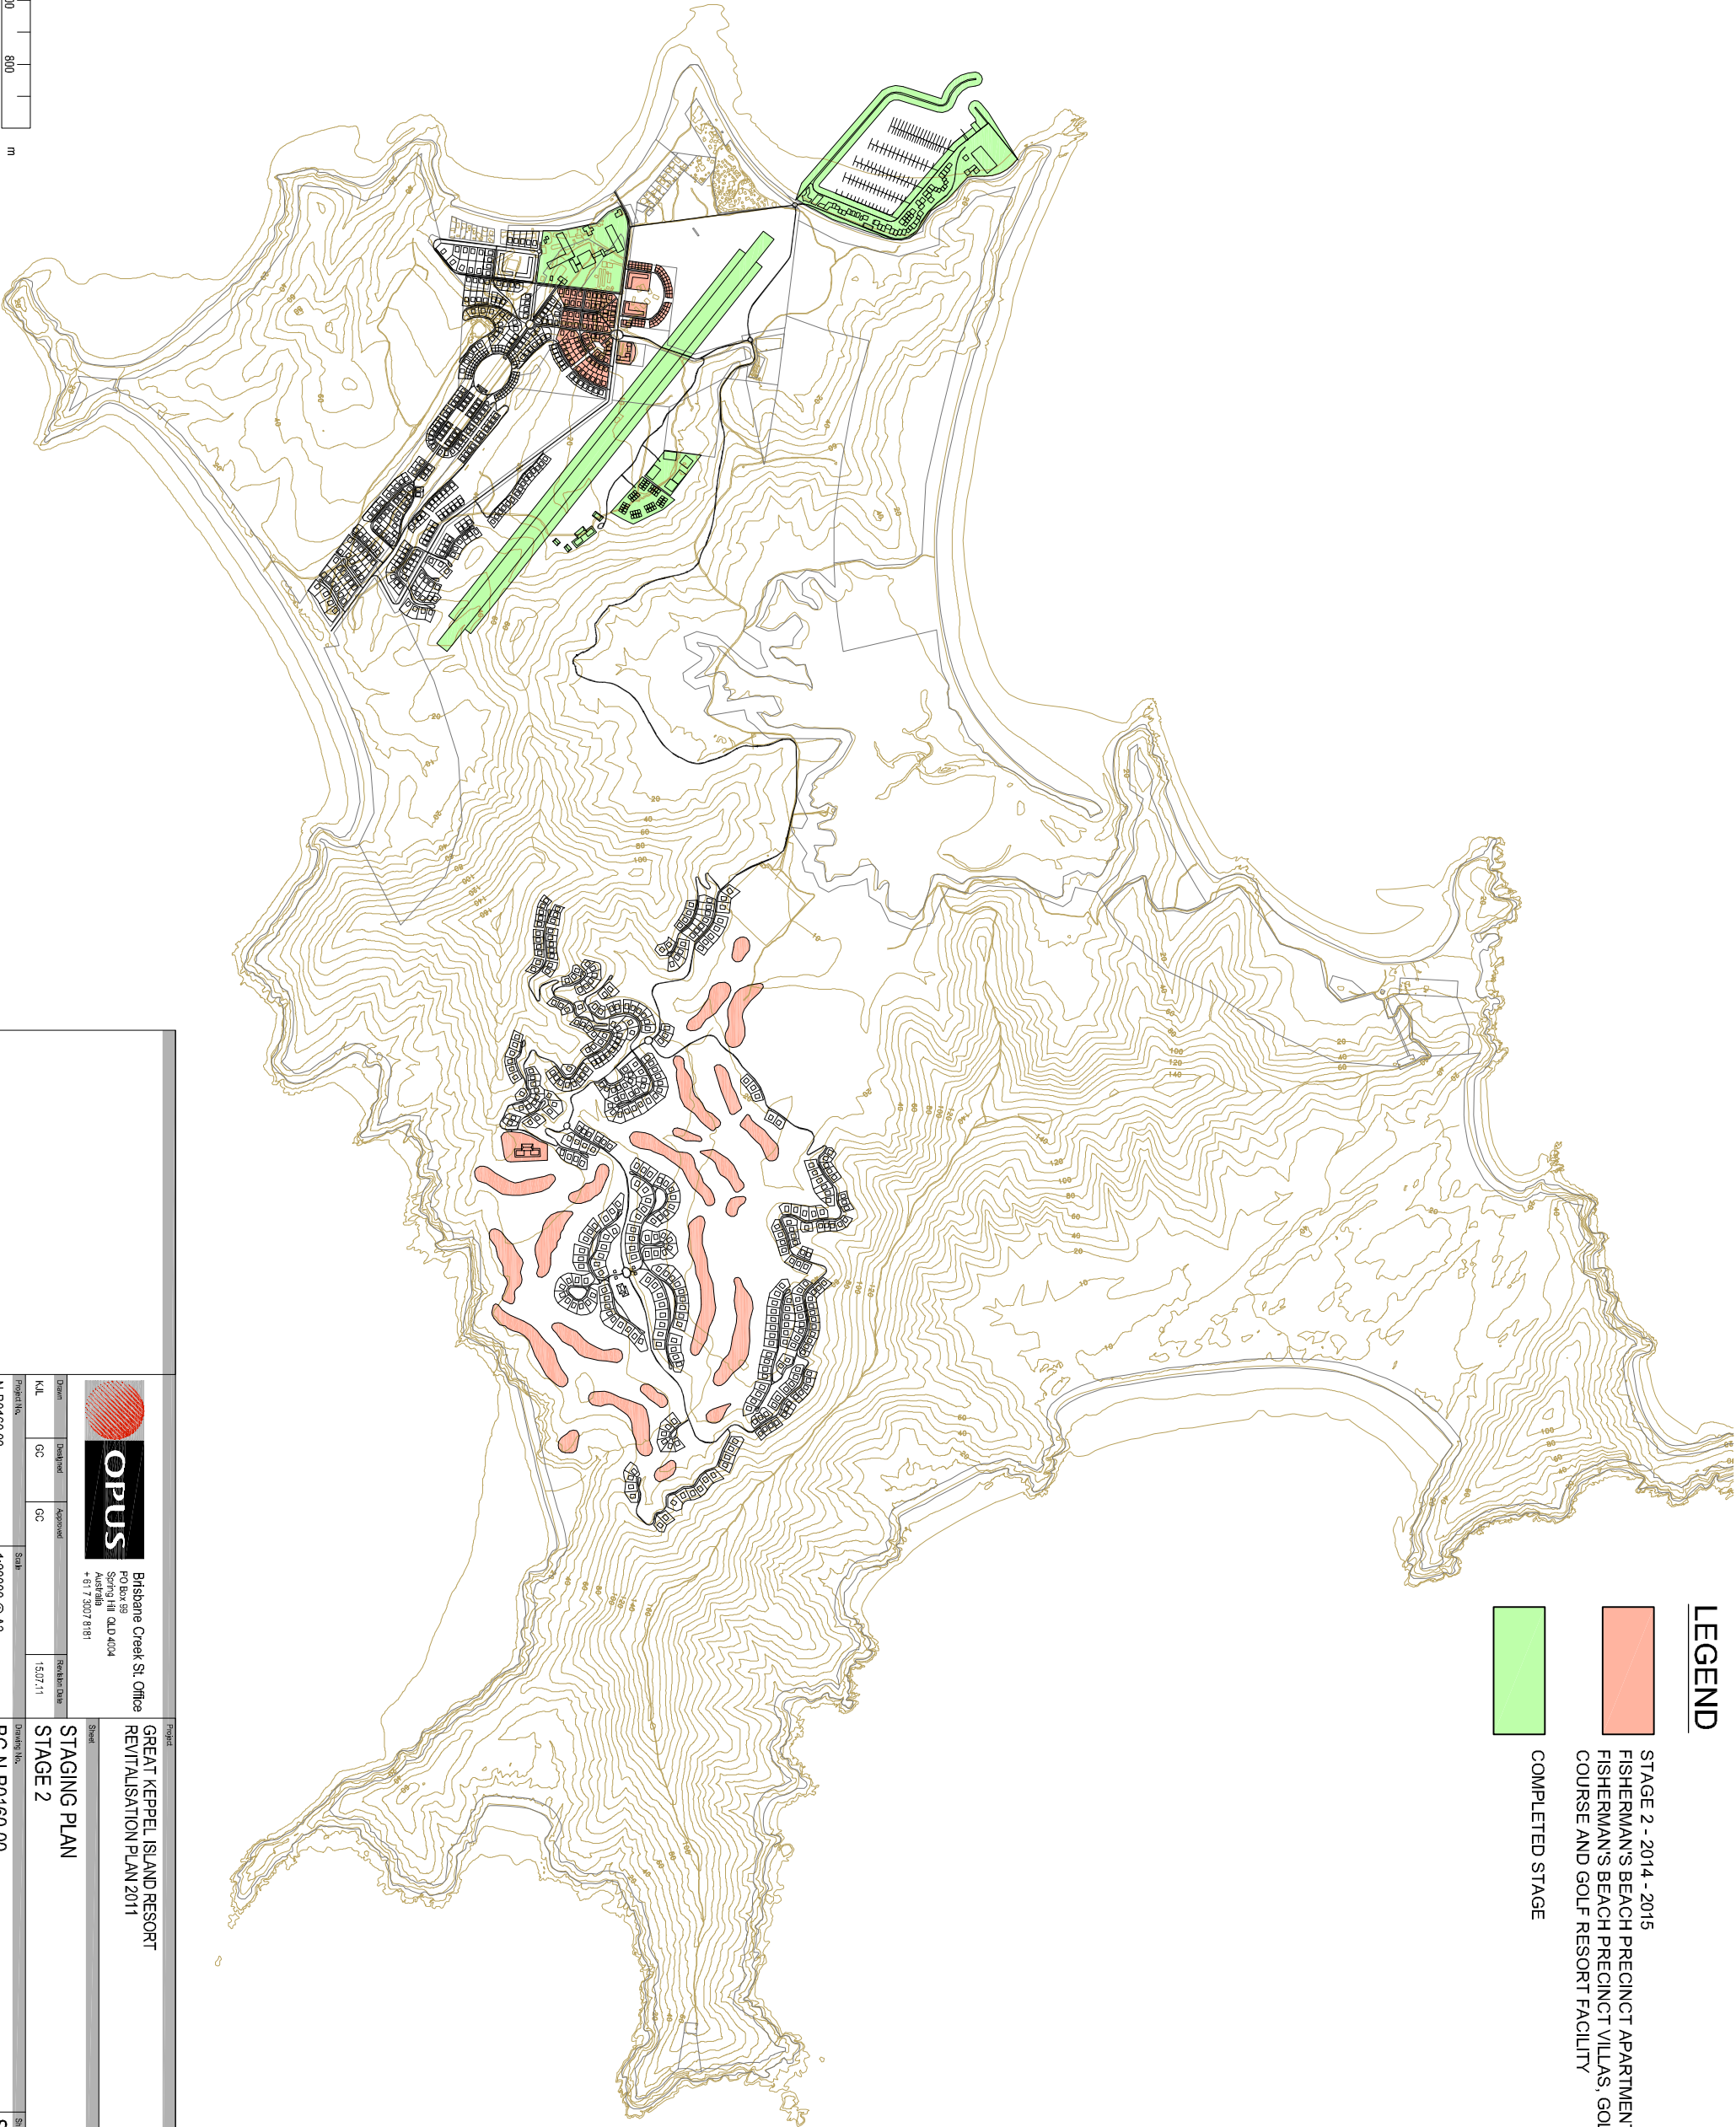


0 10 mm 50 100 150 mm

1:20000
@ A3
0 200 400 600 800 m


Original Sheet Size A3 (420x297) Plot Date

Project					Sheet	
Brisbane Creek St. Office PO Box 59 Spring Hill QLD 4004 Australia + 61 7 2007 8181					GREAT KEPPEL ISLAND RESORT RENTALISATION PLAN 2011	
OPUS					STAGING PLAN	
STAGE 2					BC N-B0160.00	
Project No.					Sheet No.	
N-B0160.00					SK102 R0	

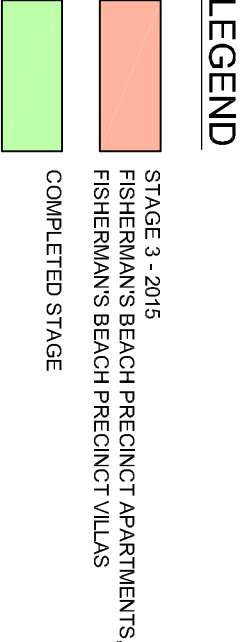


Original Sheet Size A3 [420x297] Plot Date

				Brisbane Creek St. Office PO Box 88 Spring Hill QLD 4004 Australia + 61 7 3007 8181	
Project		GREAT KEPPEL ISLAND RESORT REVITALISATION PLAN 2011			
Sheet		STAGING PLAN STAGE 3			
Drawn		Designed		Approved	
K/L		GC		GC	
Project No.		Scale		Revision Date	
N-B0160.00		1:20000 @ A3		15.07.11	
Drawing No.		Sheet No.		Revision	
BC-N-B0160.00		SK103		R0	

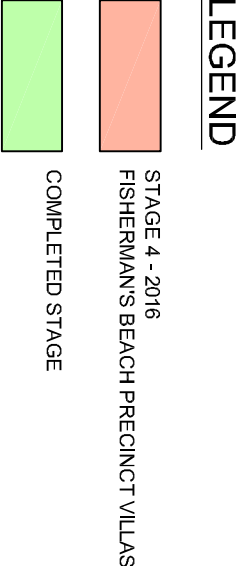


		Brisbane Creek St. Office PO Box 99 Spring Hill QLD 4004 Australia + 61 7 3007 8181		Project GREAT KEPPEL ISLAND RESORT RENTALISATION PLAN 2011	
Drawn QC		Approved QC		Revision Date 15/07/11	
Project No. N-B0160.00		Scale 1:20000 @ A3		Drawing No. BC N-B0160.00	
Sheet No. SK104		Revision R0		STAGING PLAN STAGE 4	

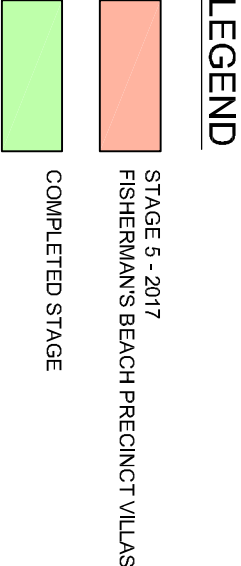

STAGE 5 - 2017

FISHERMAN'S BEACH PRECINCT VILLAS

COMPLETED STAGE

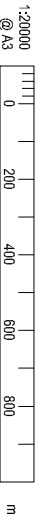

Original Sheet Size A3 [420x297] Plot Date

				Brisbane Creek St. Office PO Box 99 Spring Hill QLD 4004 Australia + 61 7 3007 8181			
Drawn		Designed		Approved		Revision Date	
K/L		GC		GC		15/07/11	
Project No.				Scale			
N-B0160.00				1:20000 @ A3			
Project							
GREAT KEPPEL ISLAND RESORT RENTALISATION PLAN 2011							
Sheet							
STAGING PLAN STAGE 5							
Drawing No.				Sheet No.			
BC N-B0160.00				SK105			
				Revision			
				R0			




LEGEND


STAGE 6 - 2018

FISHERMAN'S BEACH PRECINCT VILLAS

COMPLETED STAGE

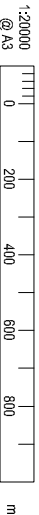

1:20000
@ A3
P01 Date

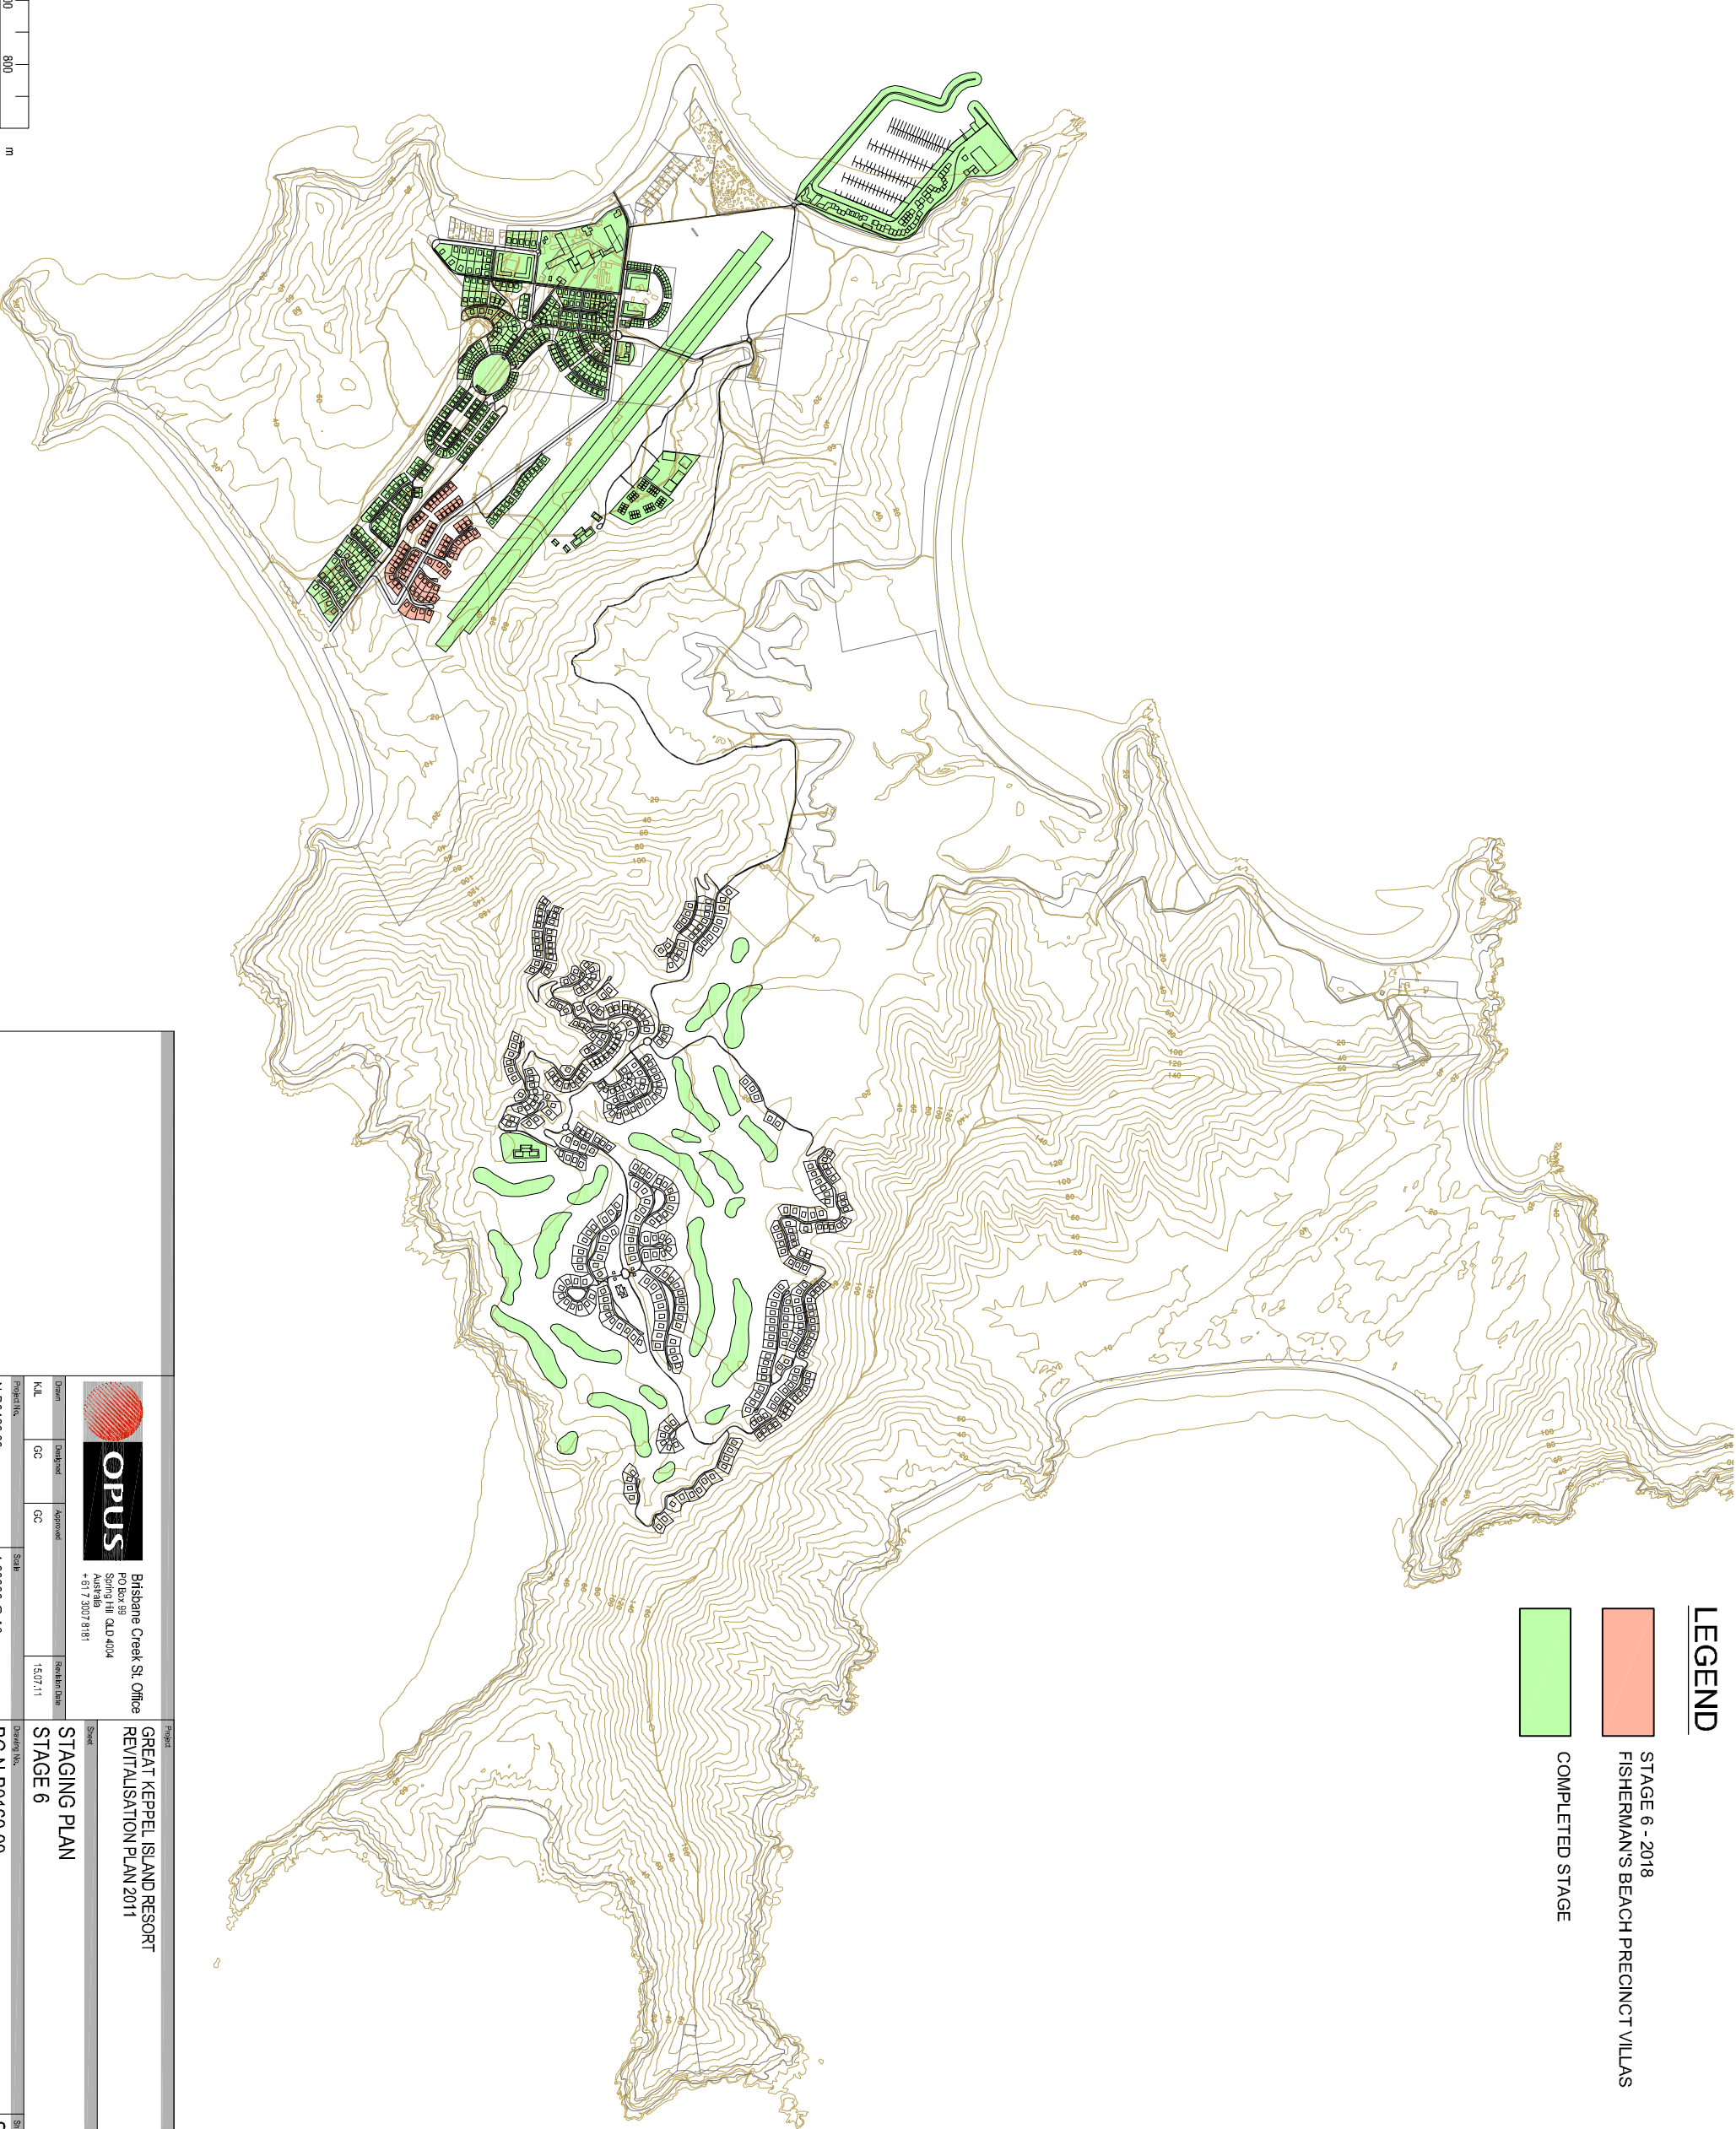


 OPUS Brisbane Creek St. Office PO Box 59 Spring Hill QLD 4004 Australia + 61 7 2007 8181				Project	
GREAT KEPPEL ISLAND RESORT RENTALISATION PLAN 2011					
Drawn	Designed	Approved	Revision Date		
K.L.	GC	GC	15.07.11		
Project No.	Scale		Drawn No.		
N-B0160.00	1:20000 @ A3		BC N-B0160.00		
STAGING PLAN					
STAGE 6					
Drawn No.	Sheet No.	Revision			
	SK106	R0			



- LEGEND
- STAGE 7 - 2019

CLAM BAY PRECINCT VILLAS
- COMPLETED STAGE

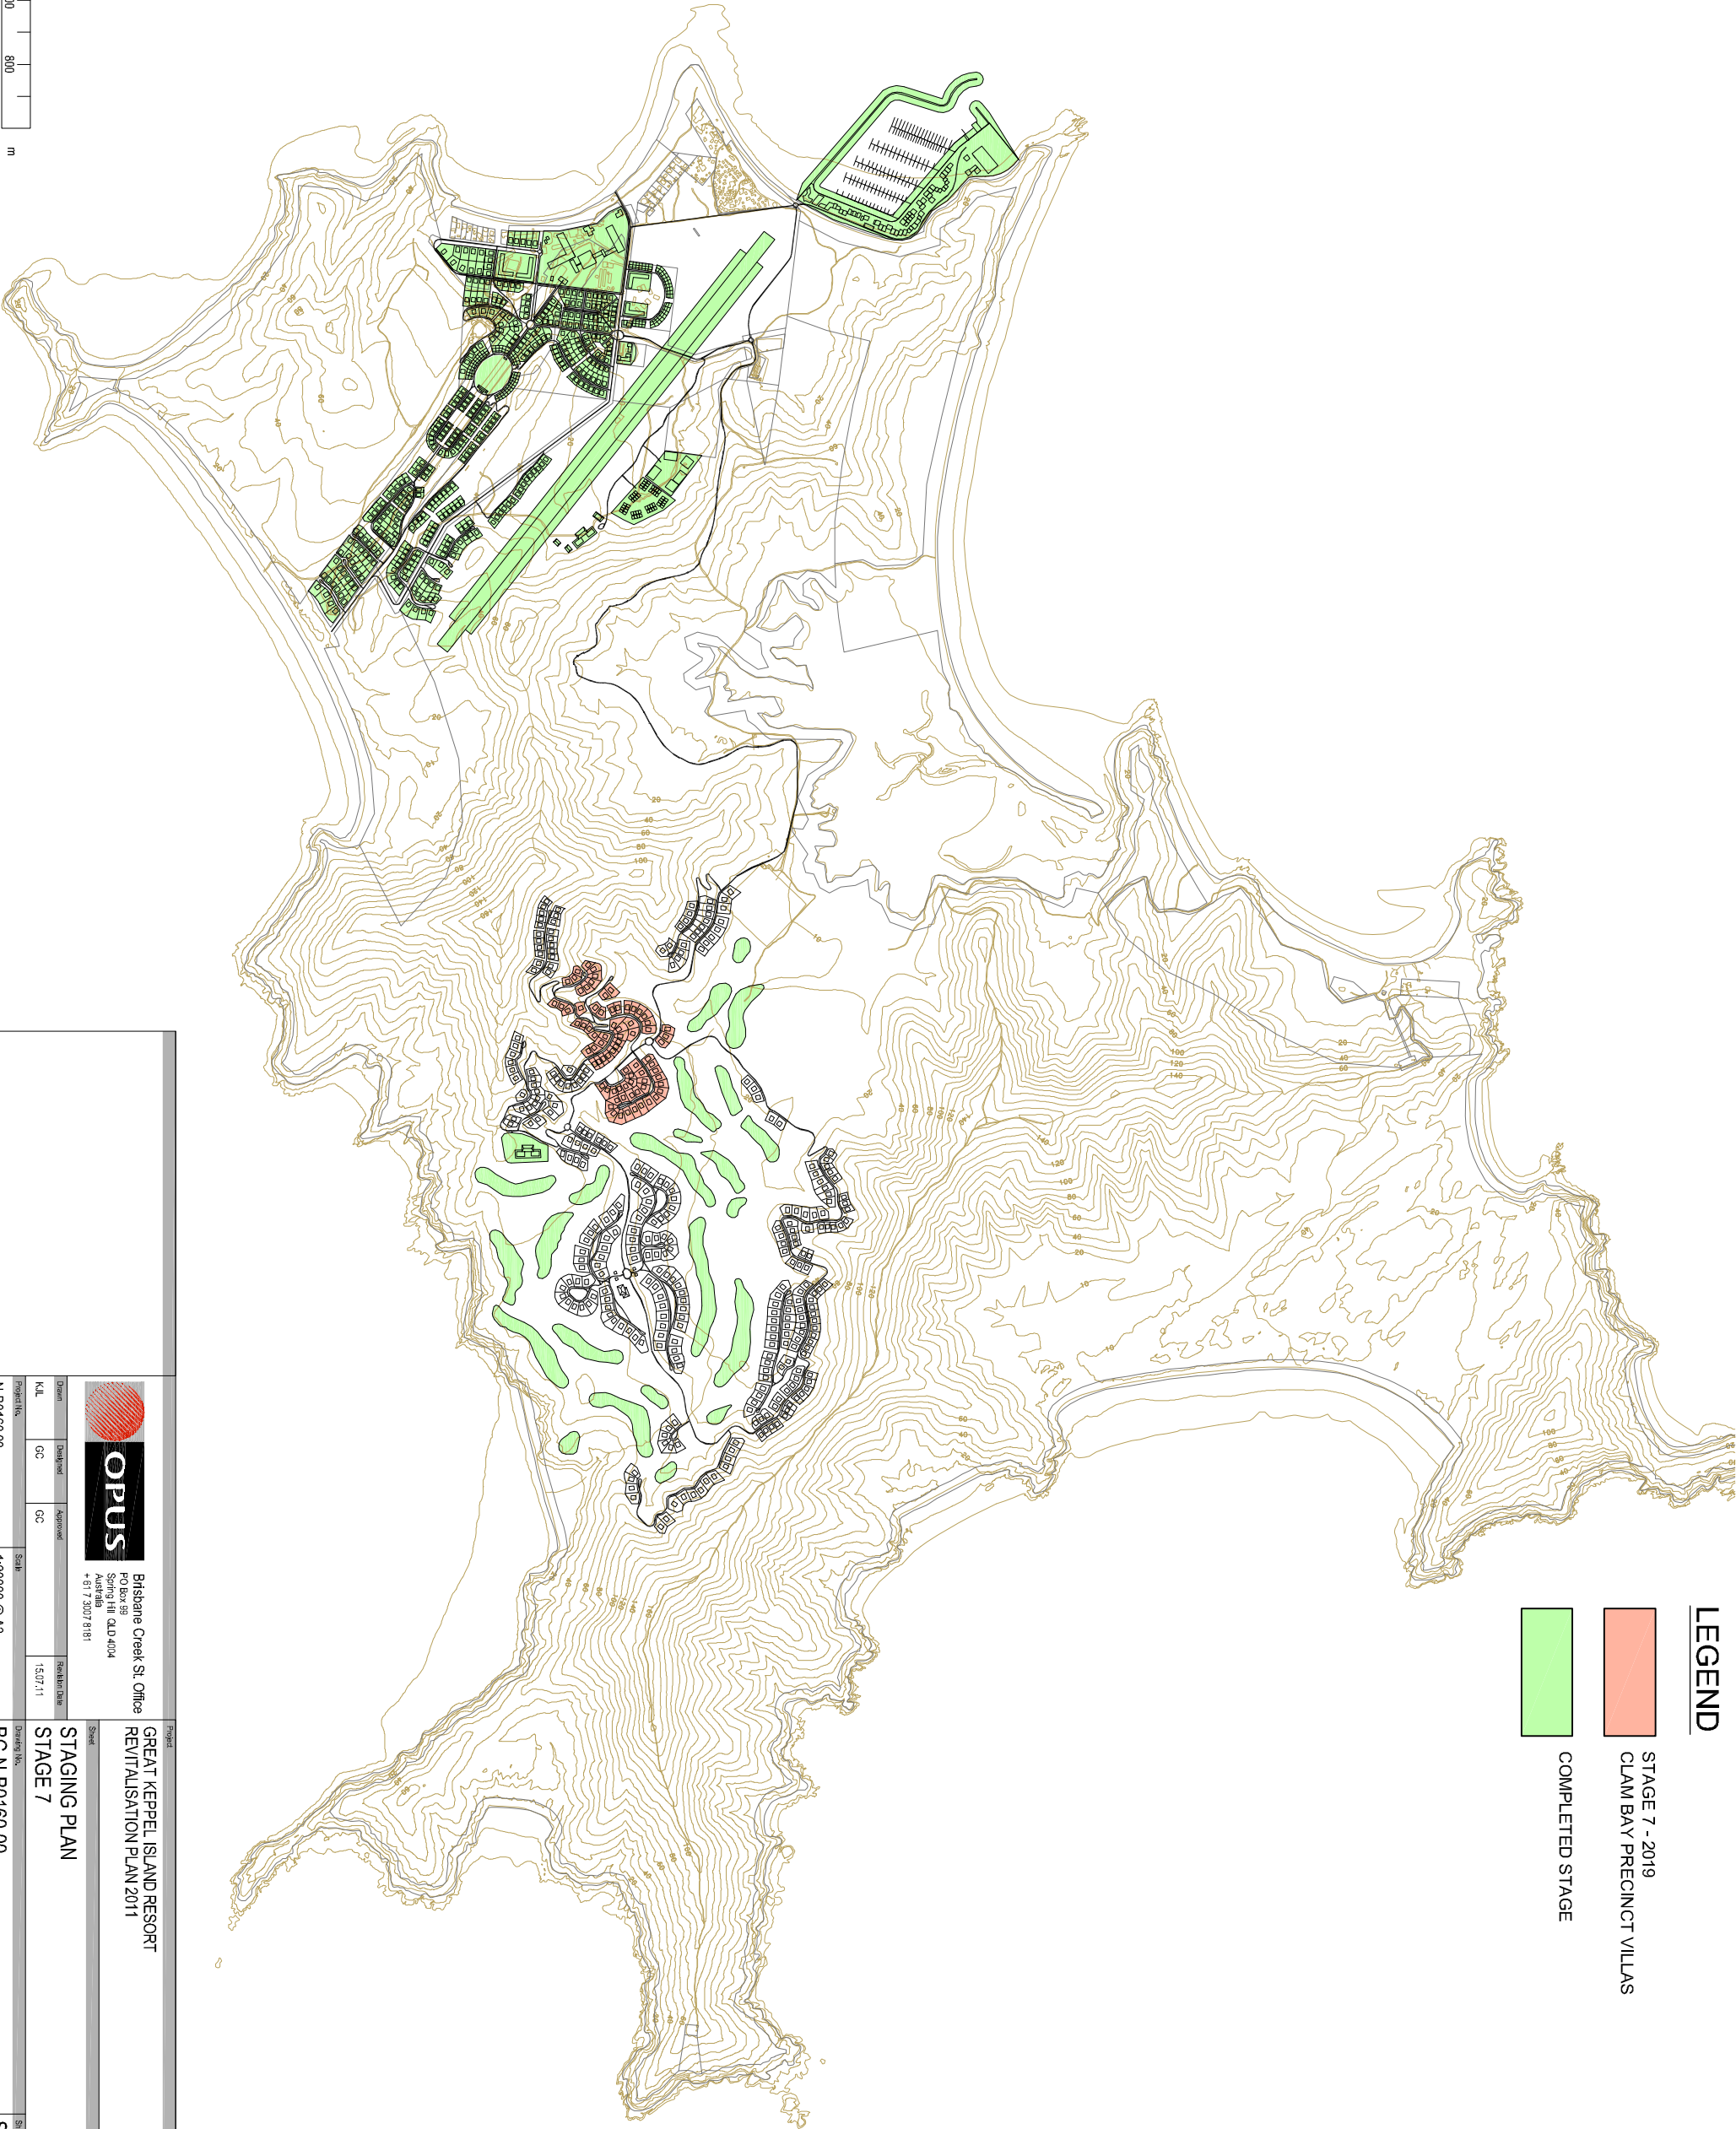

Project No.

N-B0160.00

Drawn

K.L.

Designed

GC

Approved

GC

Scale

1:20000 @ A3

Revision Date

15.07.11

OPUS

Brisbane Creek St. Office
PO Box 59
Spring Hill QLD 4004
Australia
+ 61 7 2007 8181

Project

STAGING PLAN
STAGE 7

Project

BC N-B0160.00

Sheet No.

SK107

Revision

R0

1:20000
@ A3
0 200 400 600 800
m

Original Sheet Size A3 (420x297)
Plot Date




LEGEND

STAGE 8 - 2020

CLAM BAY PRECINCT VILLAS

COMPLETED STAGE

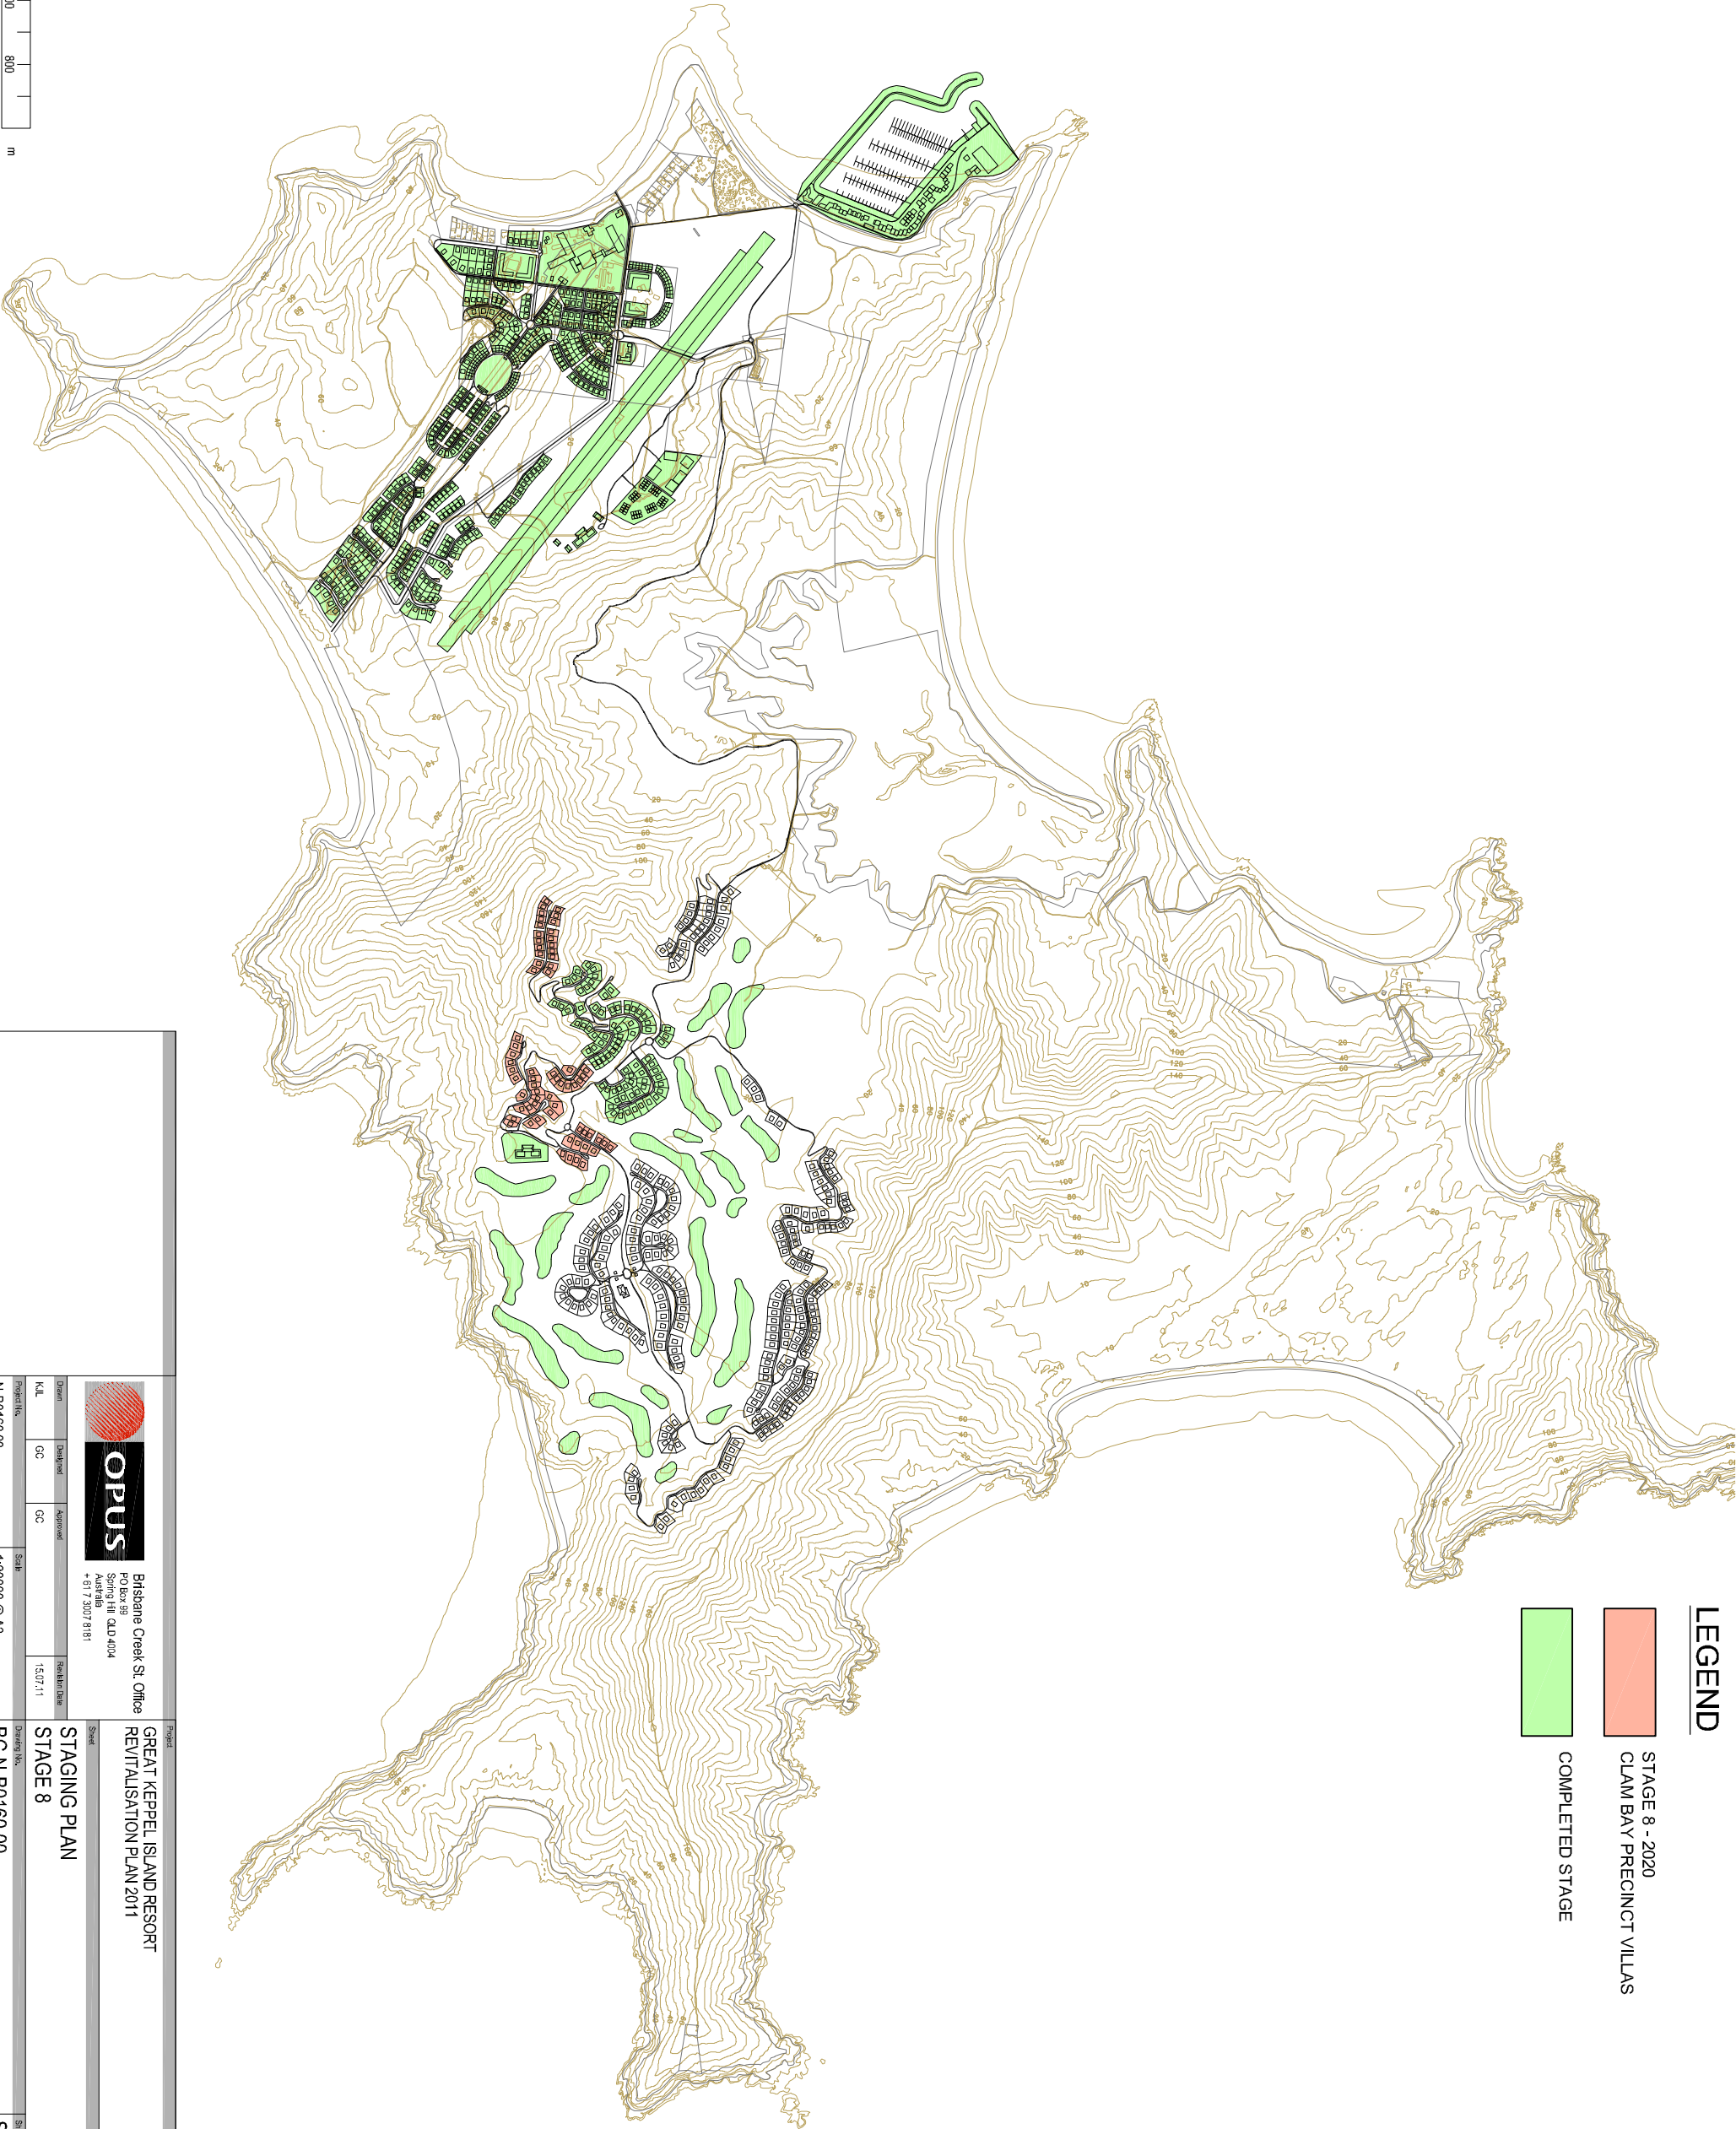

Project No.

N-B0160.00

Drawn

K.L.

Designed

GC

Approved

GC

Scale

1:20000 @ A3

Revision Date

15.07.11

Project No.

N-B0160.00

Drawn

BC N-B0160.00

Sheet No.

SK108

Revision

R0



Brisbane Creek St. Office
PO Box 59
Spring Hill QLD 4004
Australia
+ 61 7 2007 8181

Project

GREAT KEPPEL ISLAND RESORT
RENTALISATION PLAN 2011

STAGING PLAN

STAGE 8

1:20000
@ A3
0 200 400 600 800
m

Original Sheet Size A3 (420x297)
Plot Date

0 10 mm 50 100 150 mm




LEGEND

STAGE 9 - 2021

CLAM BAY PRECINCT VILLAS

COMPLETED STAGE

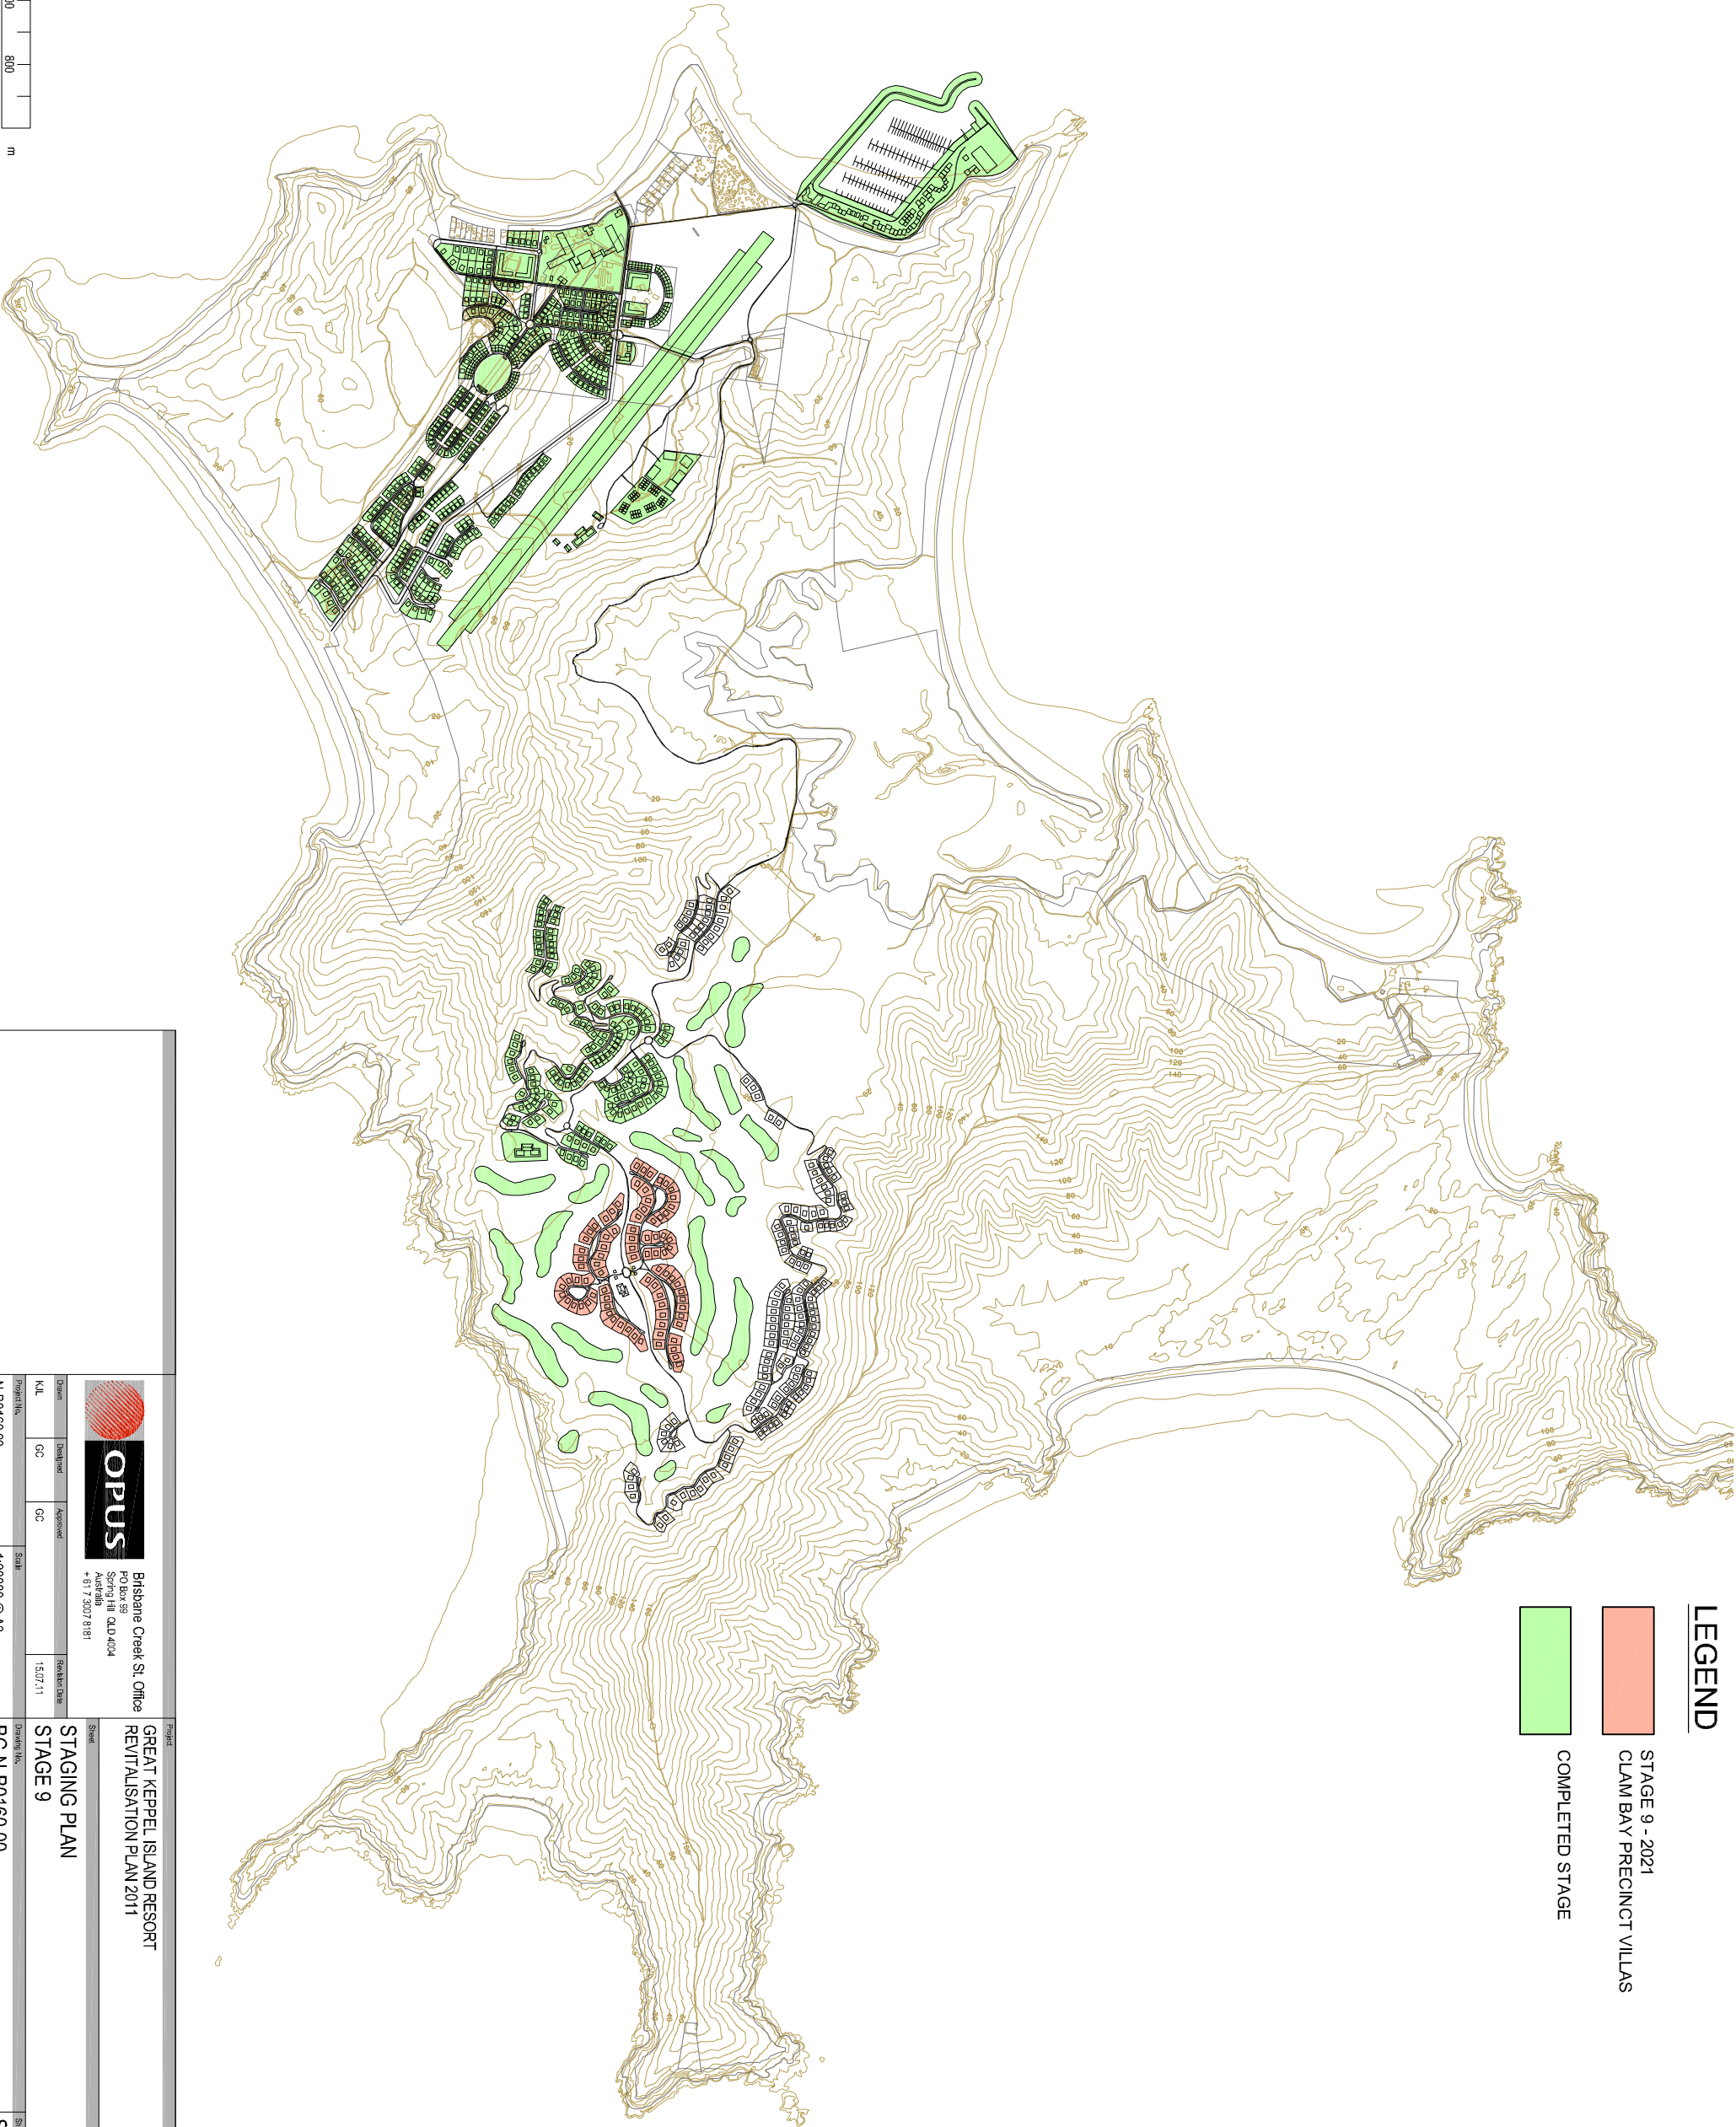

Project No.

N-B0160.00

Drawn

K.L.

Designed

GC

Approved

GC

Scale

1:20000 @ A3

Revision Date

15.07.11

Project No.

N-B0160.00

Drawn

BC N-B0160.00

Sheet No.

SK109

Revision

R0



Brisbane Creek St. Office
PO Box 59
Spring Hill QLD 4004
Australia
+ 61 7 2007 8181

Project

GREAT KEPPEL ISLAND RESORT
RENTALISATION PLAN 2011

STAGING PLAN

STAGE 9

1:20000
@ A3
0 200 400 600 800
m

Original Sheet Size A3 (420x297)
Plot Date





LEGEND

STAGE 10 - 2022

CLAM BAY PRECINCT VILLAS

COMPLETED STAGE

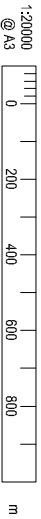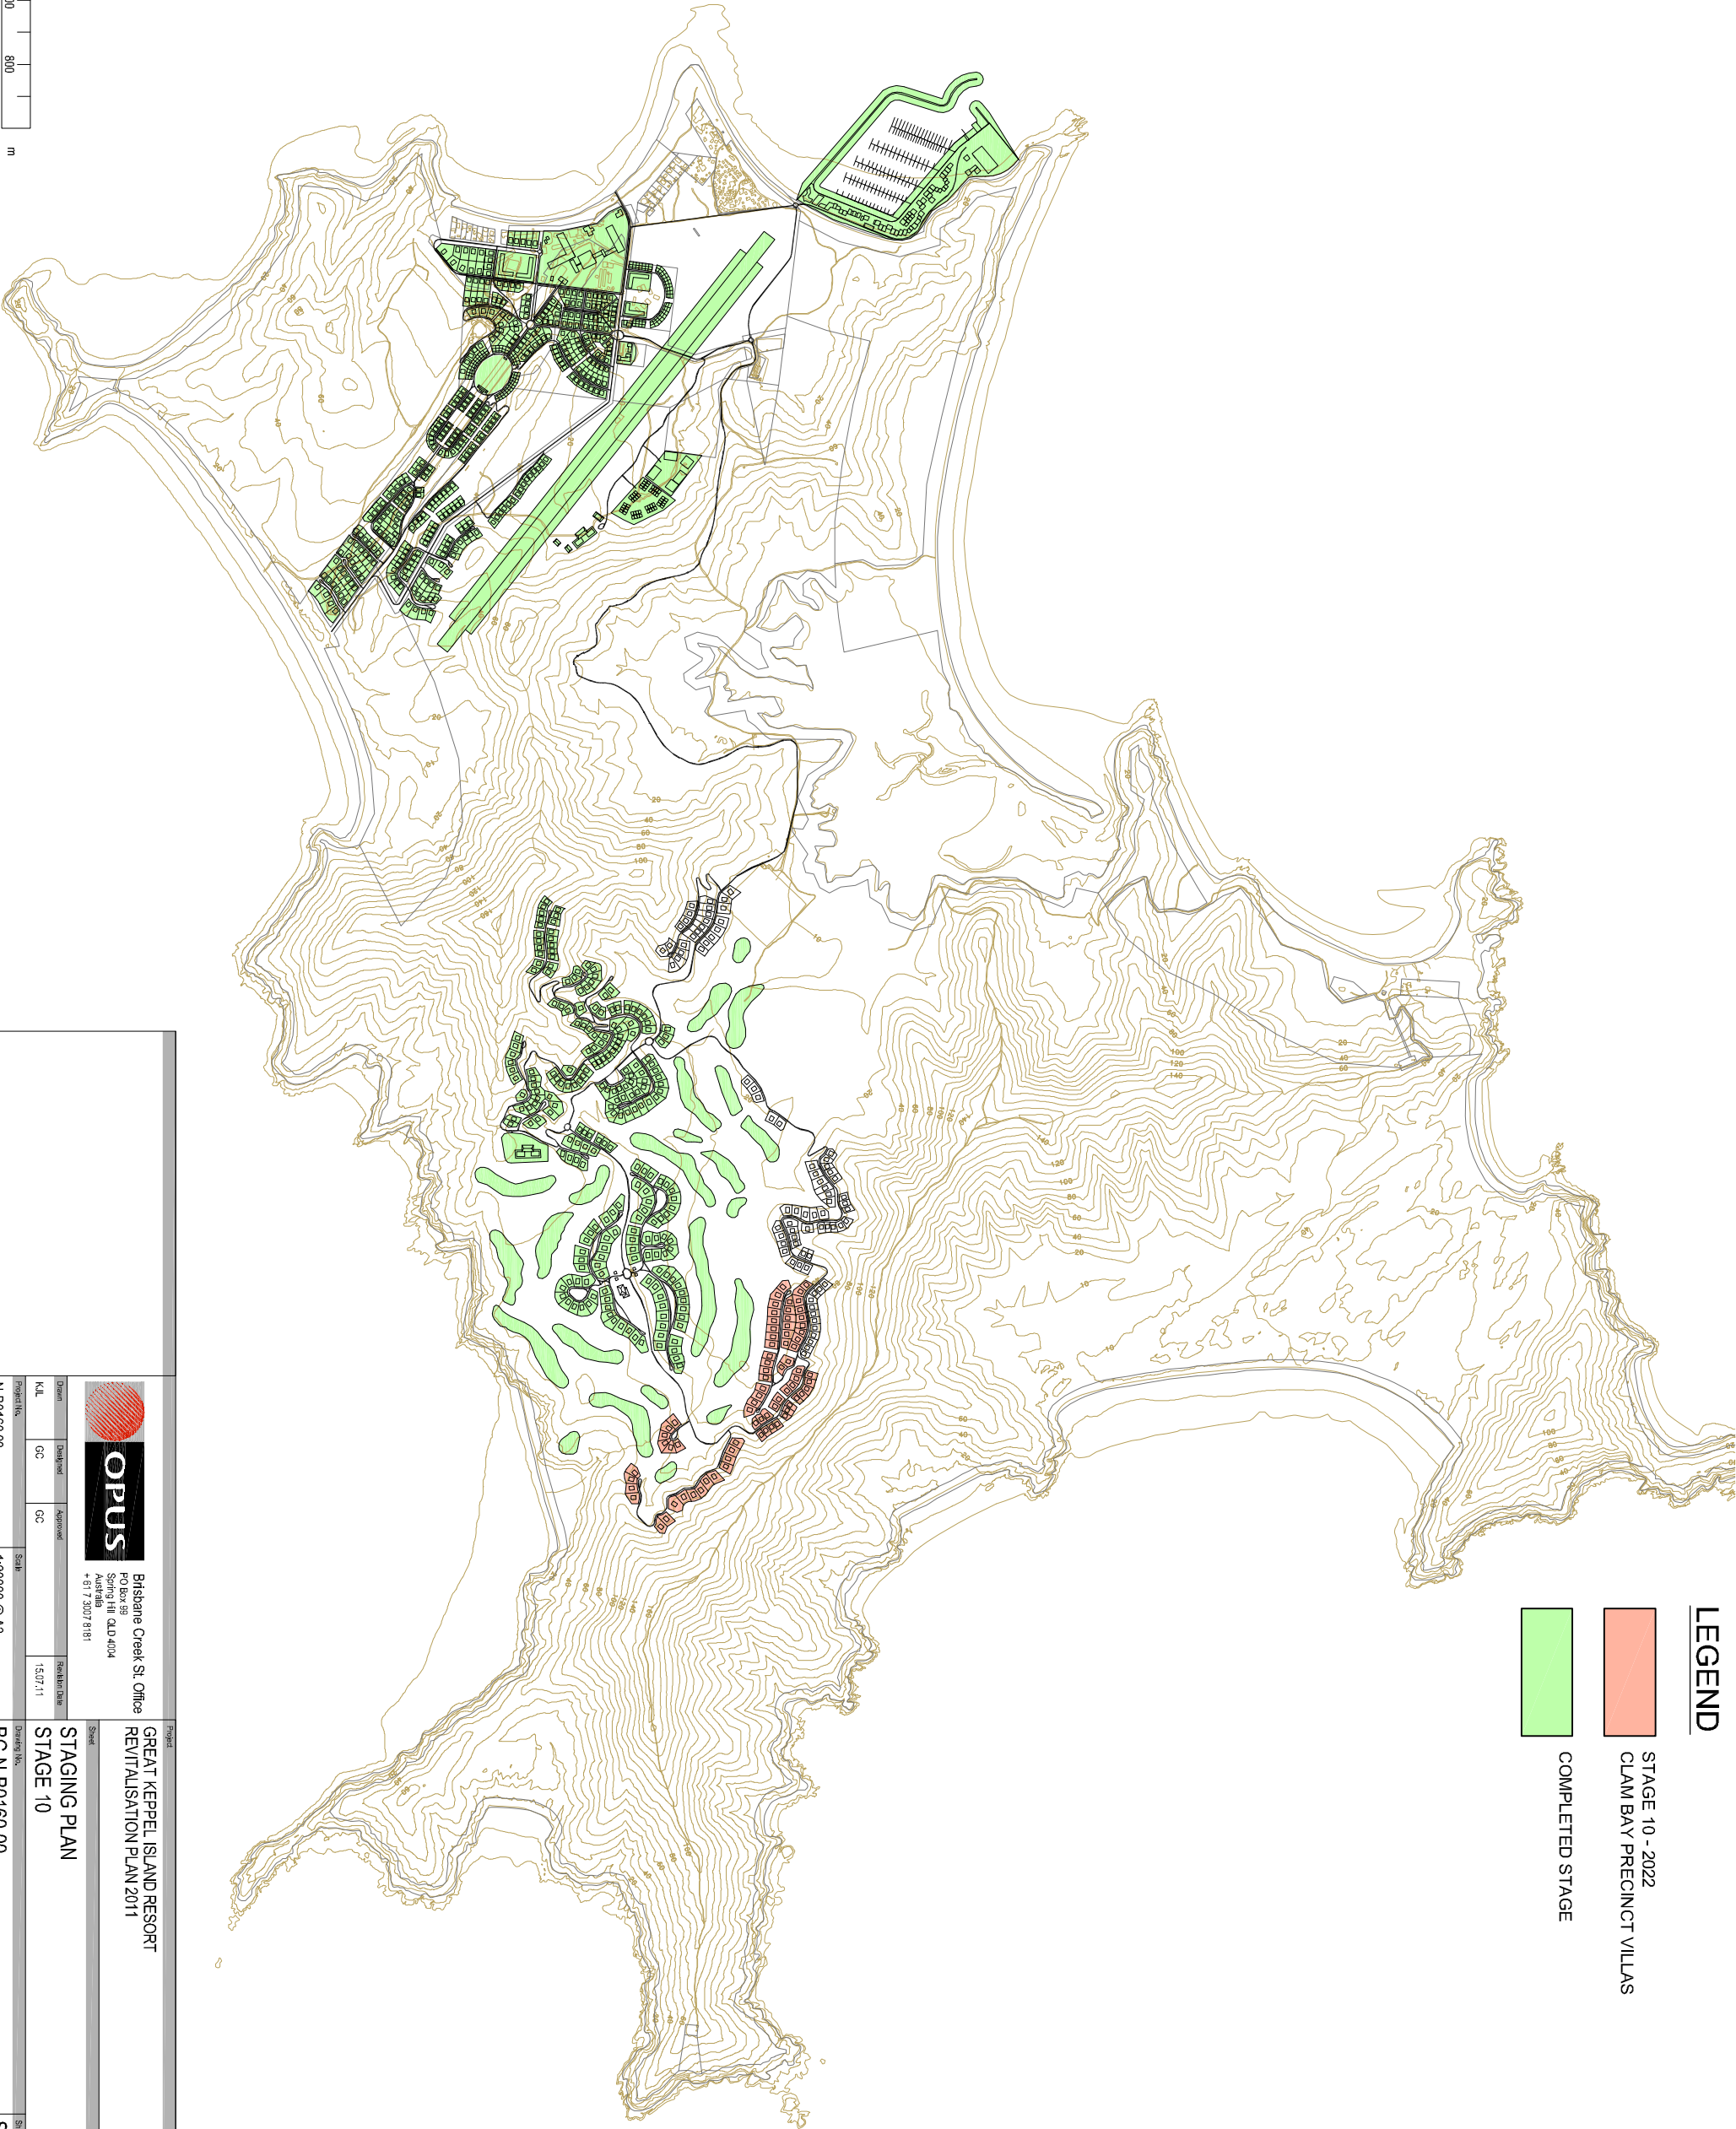

1:20000
@ A3
Proj Date

OPUS Brisbane Creek St. Office PO Box 59 Spring Hill QLD 4004 Australia + 61 7 2007 8181					Project GREAT KEPPEL ISLAND RESORT RENTALSALISATION PLAN 2011	
Drawn	Designed	Approved	Revision Date		Sheet	
K.L.	GC	GC	15.07.11		STAGING PLAN STAGE 10	
Project No.			1:20000 @ A3			Drawn No.
N-B0160.00						BC N-B0160.00
						Sheet No.
						SK110
						Revision
						R0




LEGEND

STAGE 11 - 2023

CLAM BAY PRECINCT VILLAS

COMPLETED STAGE

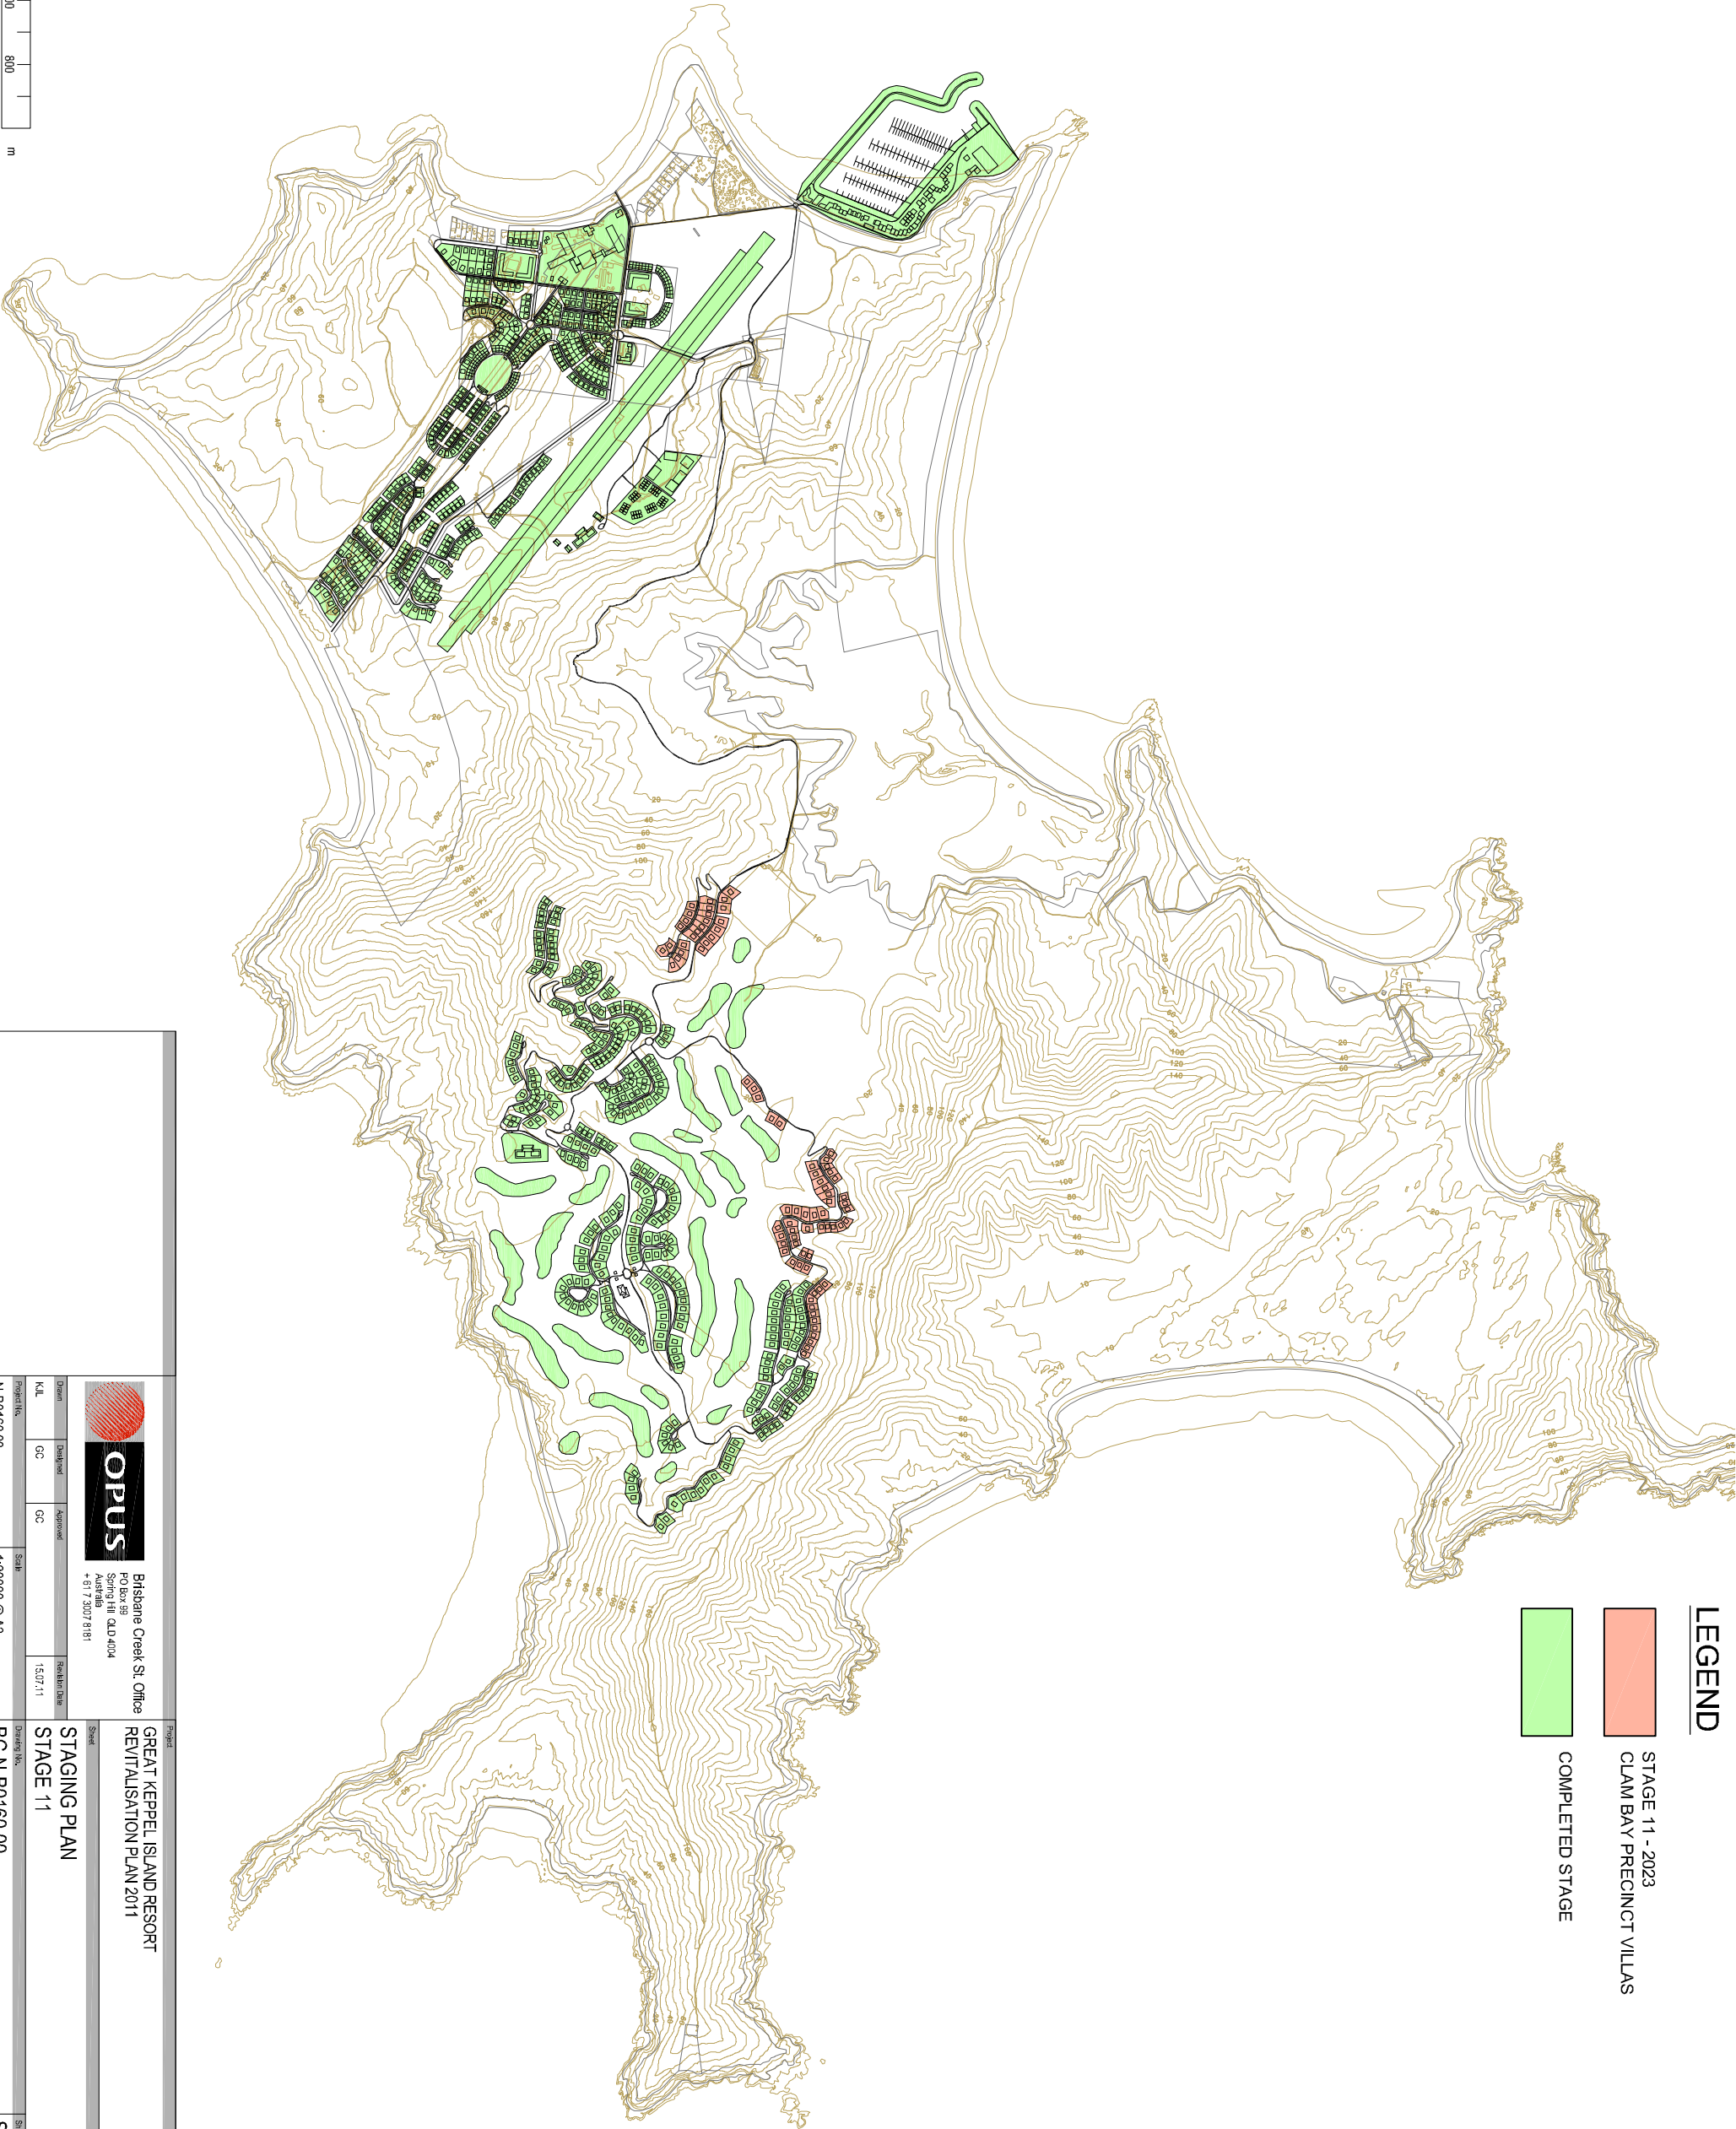

Project No.

N-B0160.00

Drawn

K.L.

Designed

GC

Approved

GC

Scale

1:20000 @ A3

Revision Date

15.07.11

Project No.

N-B0160.00

Drawn By

BC N-B0160.00

Revision

SK111 R0



Brisbane Creek St. Office
PO Box 59
Spring Hill QLD 4004
Australia
+ 61 7 2007 8181

Project

GREAT KEPPEL ISLAND RESORT
RENTALISATION PLAN 2011

Sheet

STAGING PLAN
STAGE 11

1:20000
@ A3
0 200 400 600 800 m

Original Sheet Size A3 (420x297)
Plot Date